| DRG.No. C916019/C | TITLE | RS16 (16 WAY) EMERGENCY VOICE COMMUNICATION WITH TOILET ALARM SCHEMATIC – LOOP WIRED | REF. C51635/A |
|---|---|---|---|

ORB–L–RS16–OLED

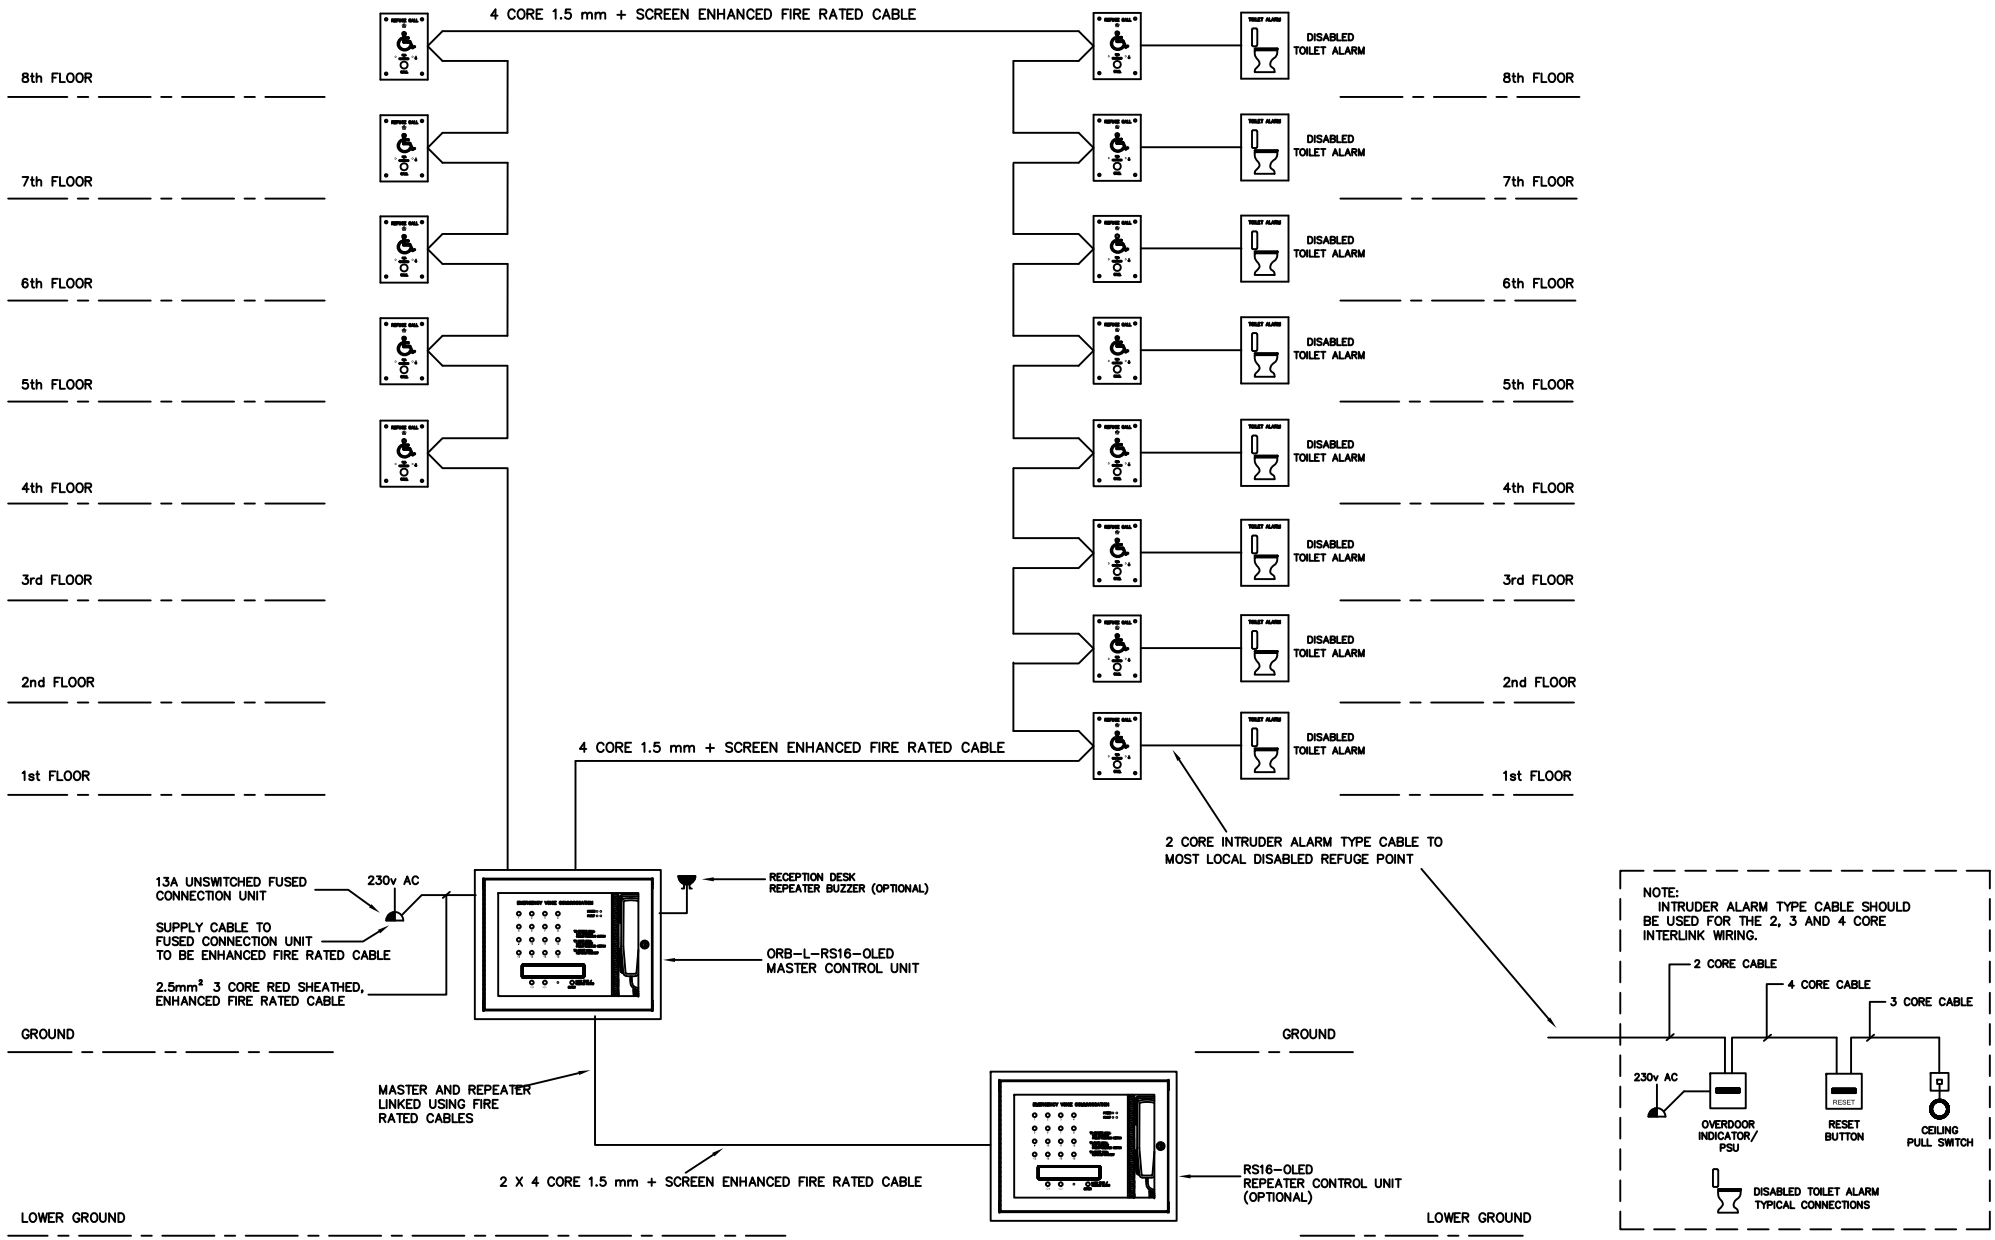


| ISSUE | DATE | MODIFICATION | DRN. | CHD. |
|---|---|---|---|---|
| B | 11.06.23 | CONTROL UNITS CHANGE | K.C.B. | |
| C | 11.07.23 | CONTROL UNITS IDENT CHANGED | K.C.B. | |
| | | | | |
| | | | | |
| | | | | |


CAMEO SYSTEMS LTD
29 HAVILAND ROAD
FERNDOWN INDUSTRIAL ESTATE
WIMBORNE, DORSET, BH21 7SA ENGLAND

TEL (01202)892088
FAX (01202)861449


| DRAWN | DATE | SCALE | CHECKED | APRD. |
|---|---|---|---|---|
| K.C.B. | 23.01.19 | --- | | |

| DRAWING NO. | ISSUE |
|---|---|
| C916019 | C |