DRG.No. C932039/D	TITLE	EMERGENCY VOICE COMMUNICATION RS32 WITH TOILET ALARM SCHEMATIC – LOOP	REF. C51342/E

ORB–L–RS32–OLED

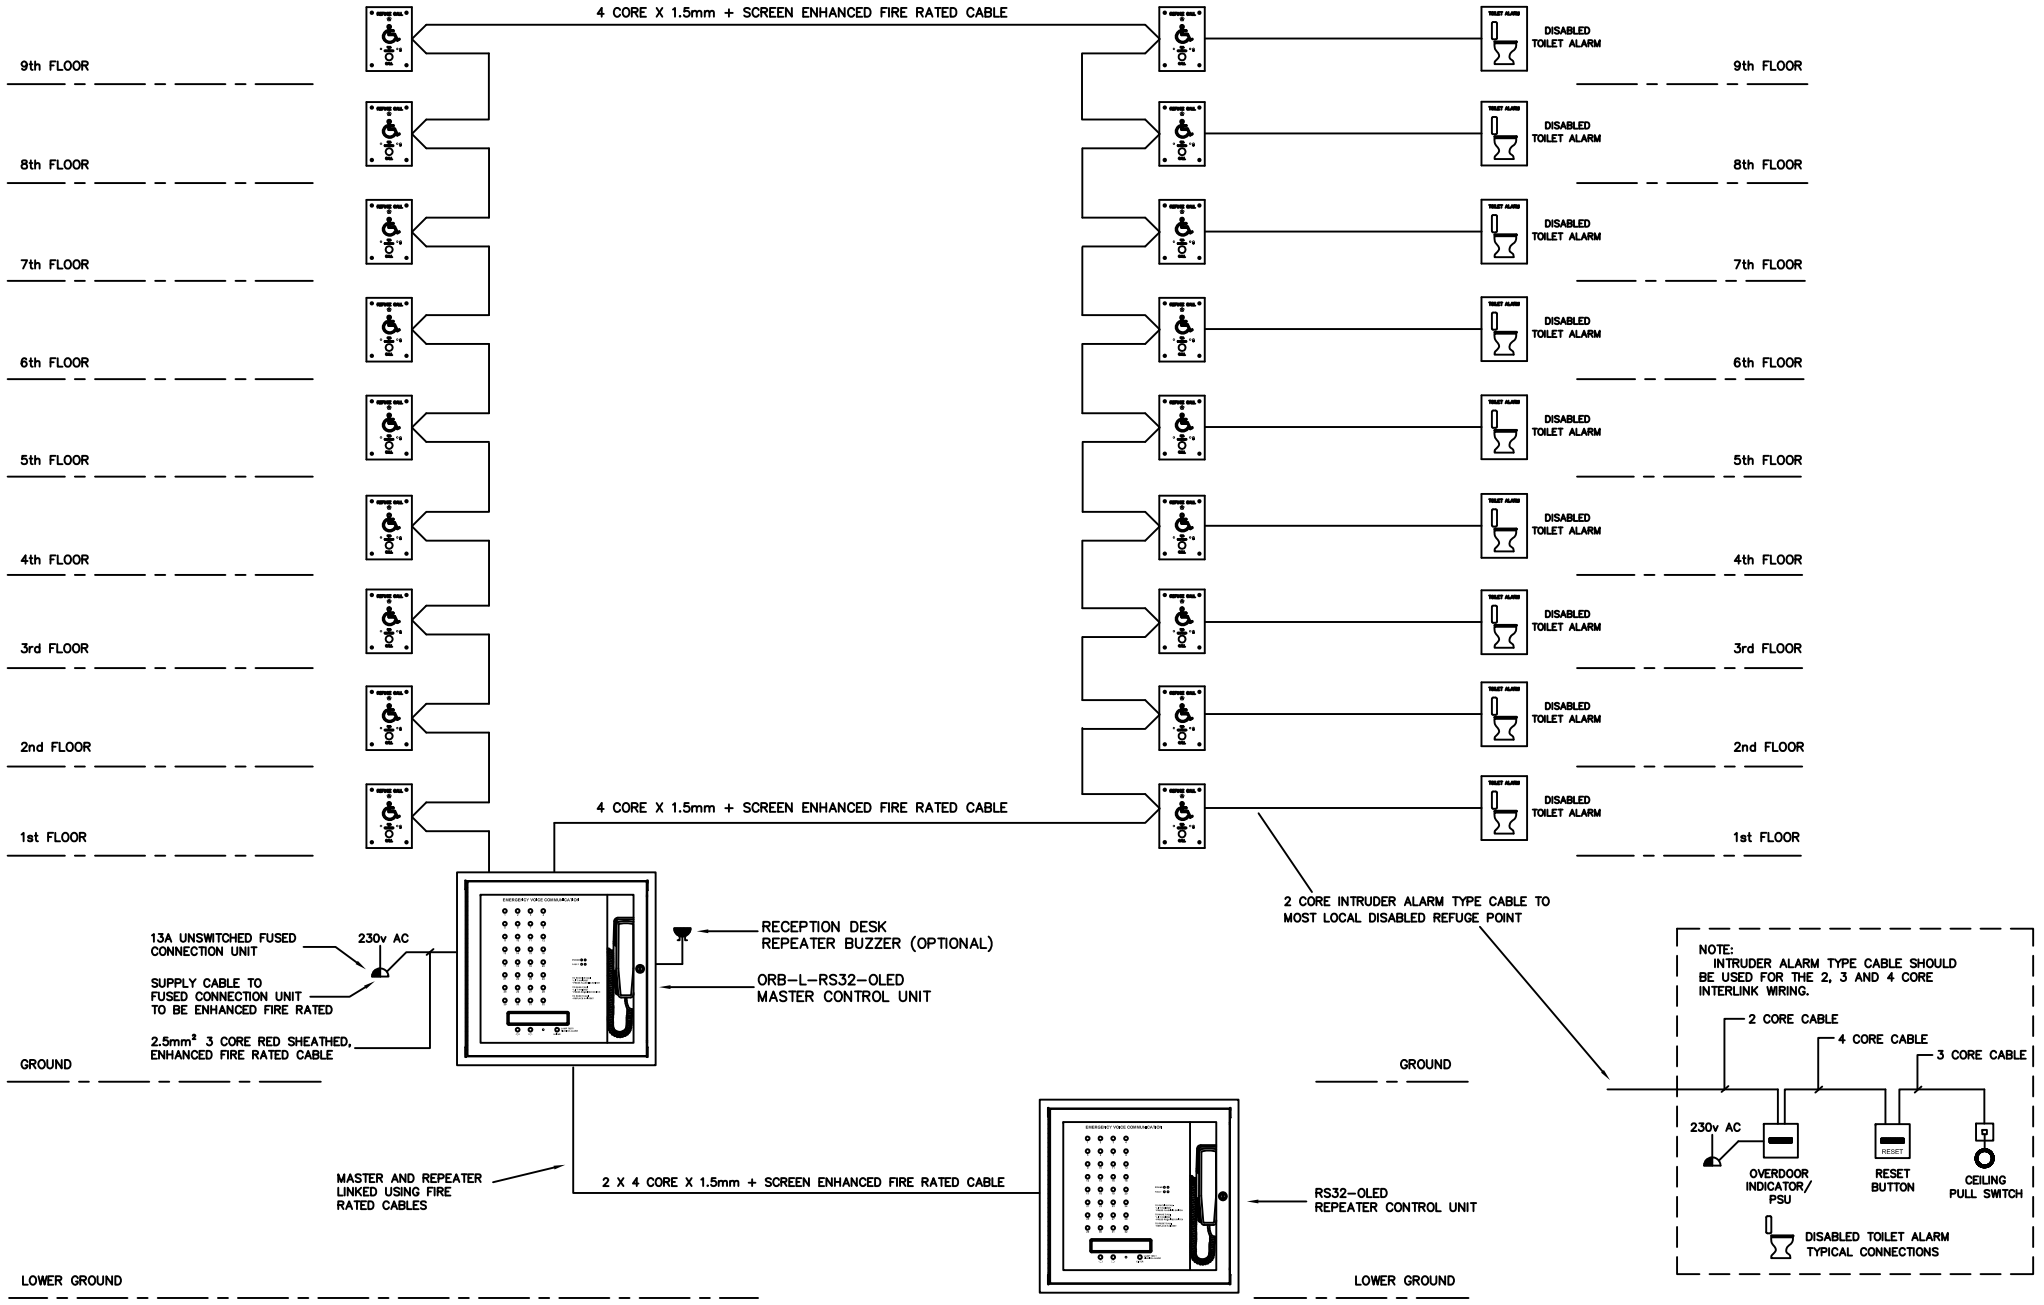

ISSUE	DATE	MODIFICATION	DRN.	CHD.
B	30.05.32	TITLE CHANGED	K.C.B.	
C	07.06.23	CONTROL UNITS CHANGED	K.C.B.	
D	11.07.23	CONTROL UNITS IDENT CHANGED	K.C.B.	

CAMEO SYSTEMS LTD
29 HAVILAND ROAD
FERNDOWN INDUSTRIAL ESTATE
WIMBORNE, DORSET, BH21 7SA ENGLAND
TEL (01202)892088
FAX (01202)861449

DRAWN	DATE	SCALE	CHECKED	APRD.
K.C.B.	30.07.19	---		

DRAWING NO.	ISSUE
C932039	D