
DRG.No. C904002/C	TITLE	RS4 (4 WAY) EMERGENCY VOICE COMMUNICATION WITH LOCAL TOILET ALARM SCHEMATIC – RADIAL WIRED	REF. C51632/A

ORB=R-RS4-OLED

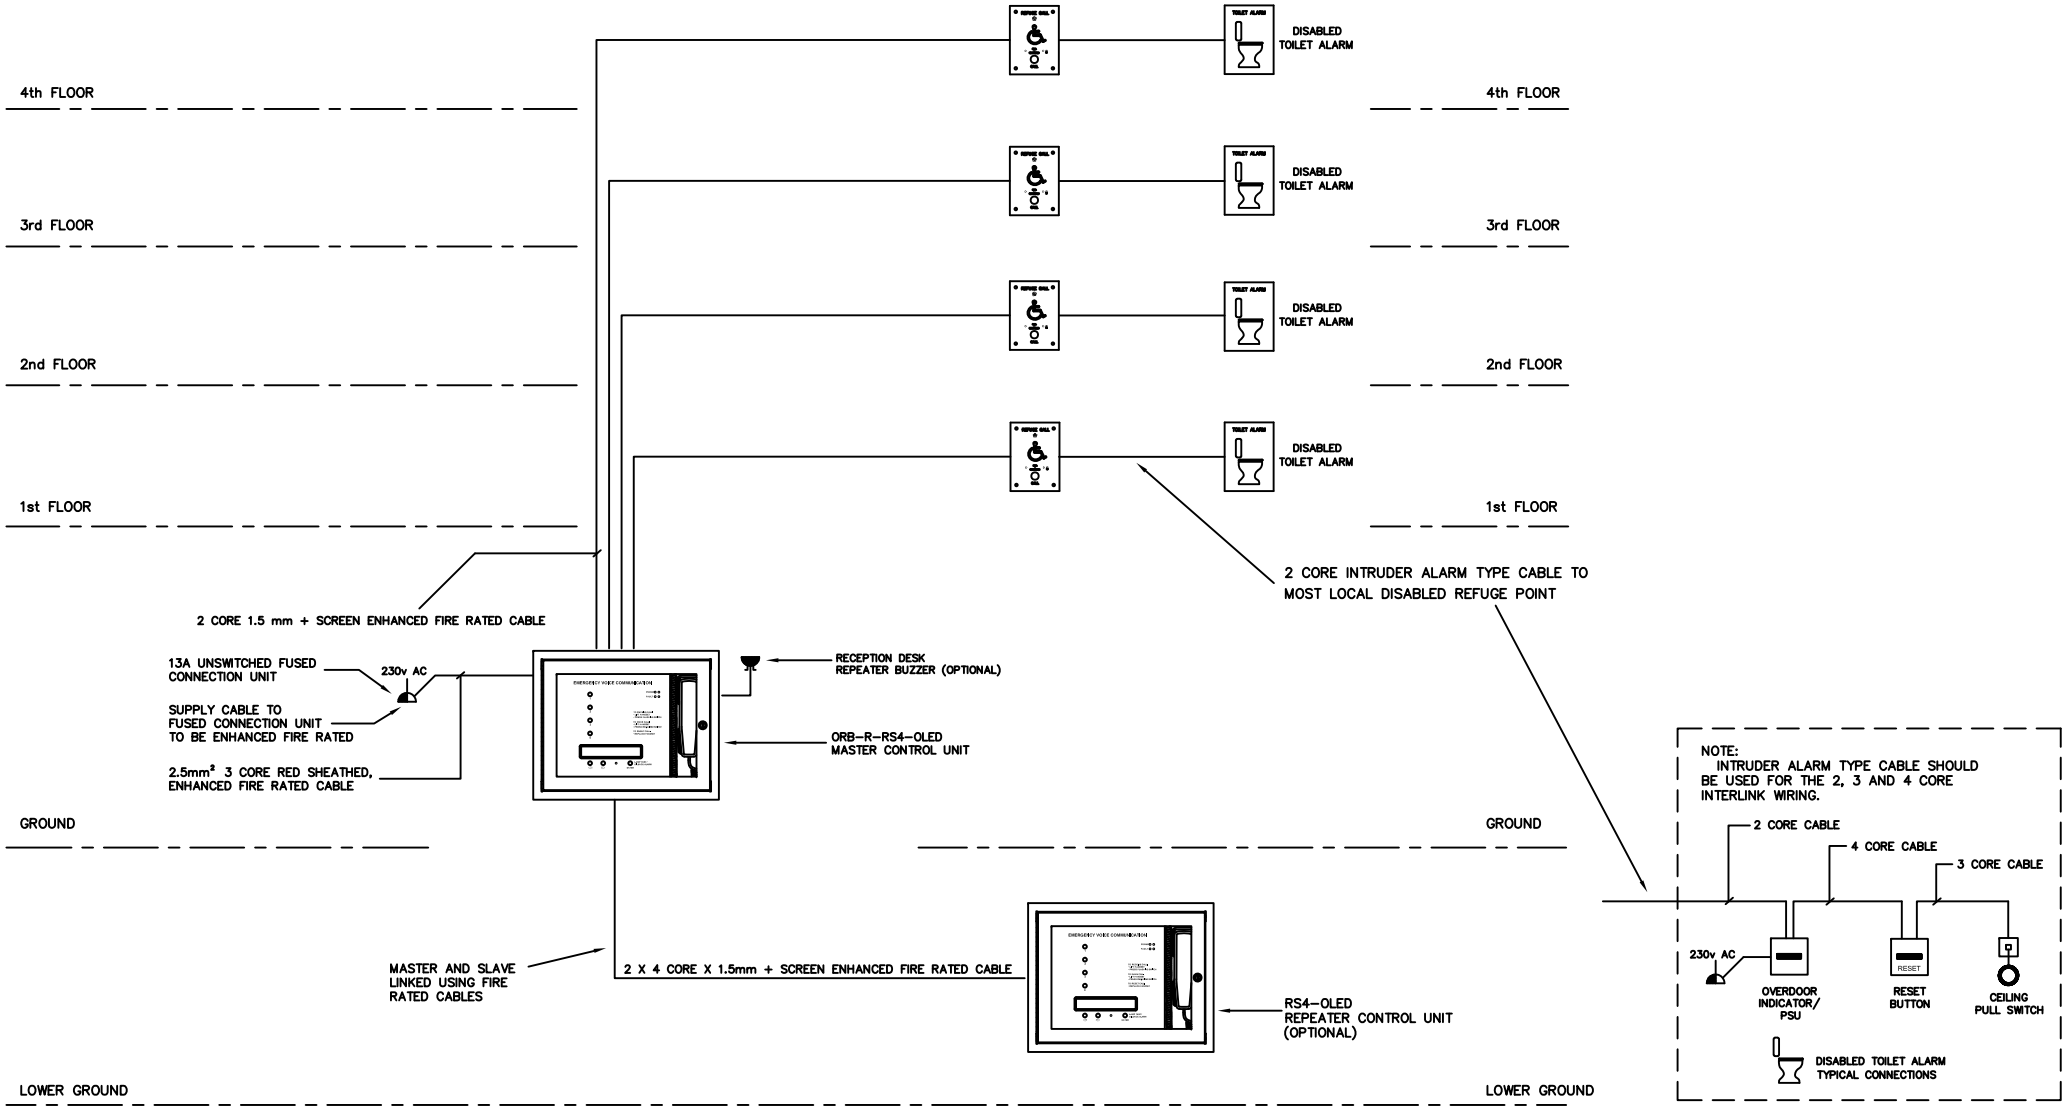

ISSUE	DATE	MODIFICATION	DRN.	CHD.
B	05.10.21	PANEL TITLE CHANGED	K.C.B.	
C	11.07.23	CONTROL PANEL IDENTS CHANGED	K.C.B.	

CAMEO SYSTEMS LTD
29 HAVILAND ROAD
FERNDOWN INDUSTRIAL ESTATE
WIMBORNE, DORSET, BH21 7SA ENGLAND
TEL (01202)892088
FAX (01202)861449

DRAWN	DATE	SCALE	CHECKED	APRD.
K.C.B.	23.01.19	---		

DRAWING NO.	ISSUE
C904002	C