DRG.No. C908014/D	TITLE	RS8 (8 WAY) EMERGENCY VOICE COMMUNICATION WITH TOILET ALARM TYPICAL SCHEMATIC – LOOP WIRED	REF. C51290/E

ORB-L-RS8-OLED

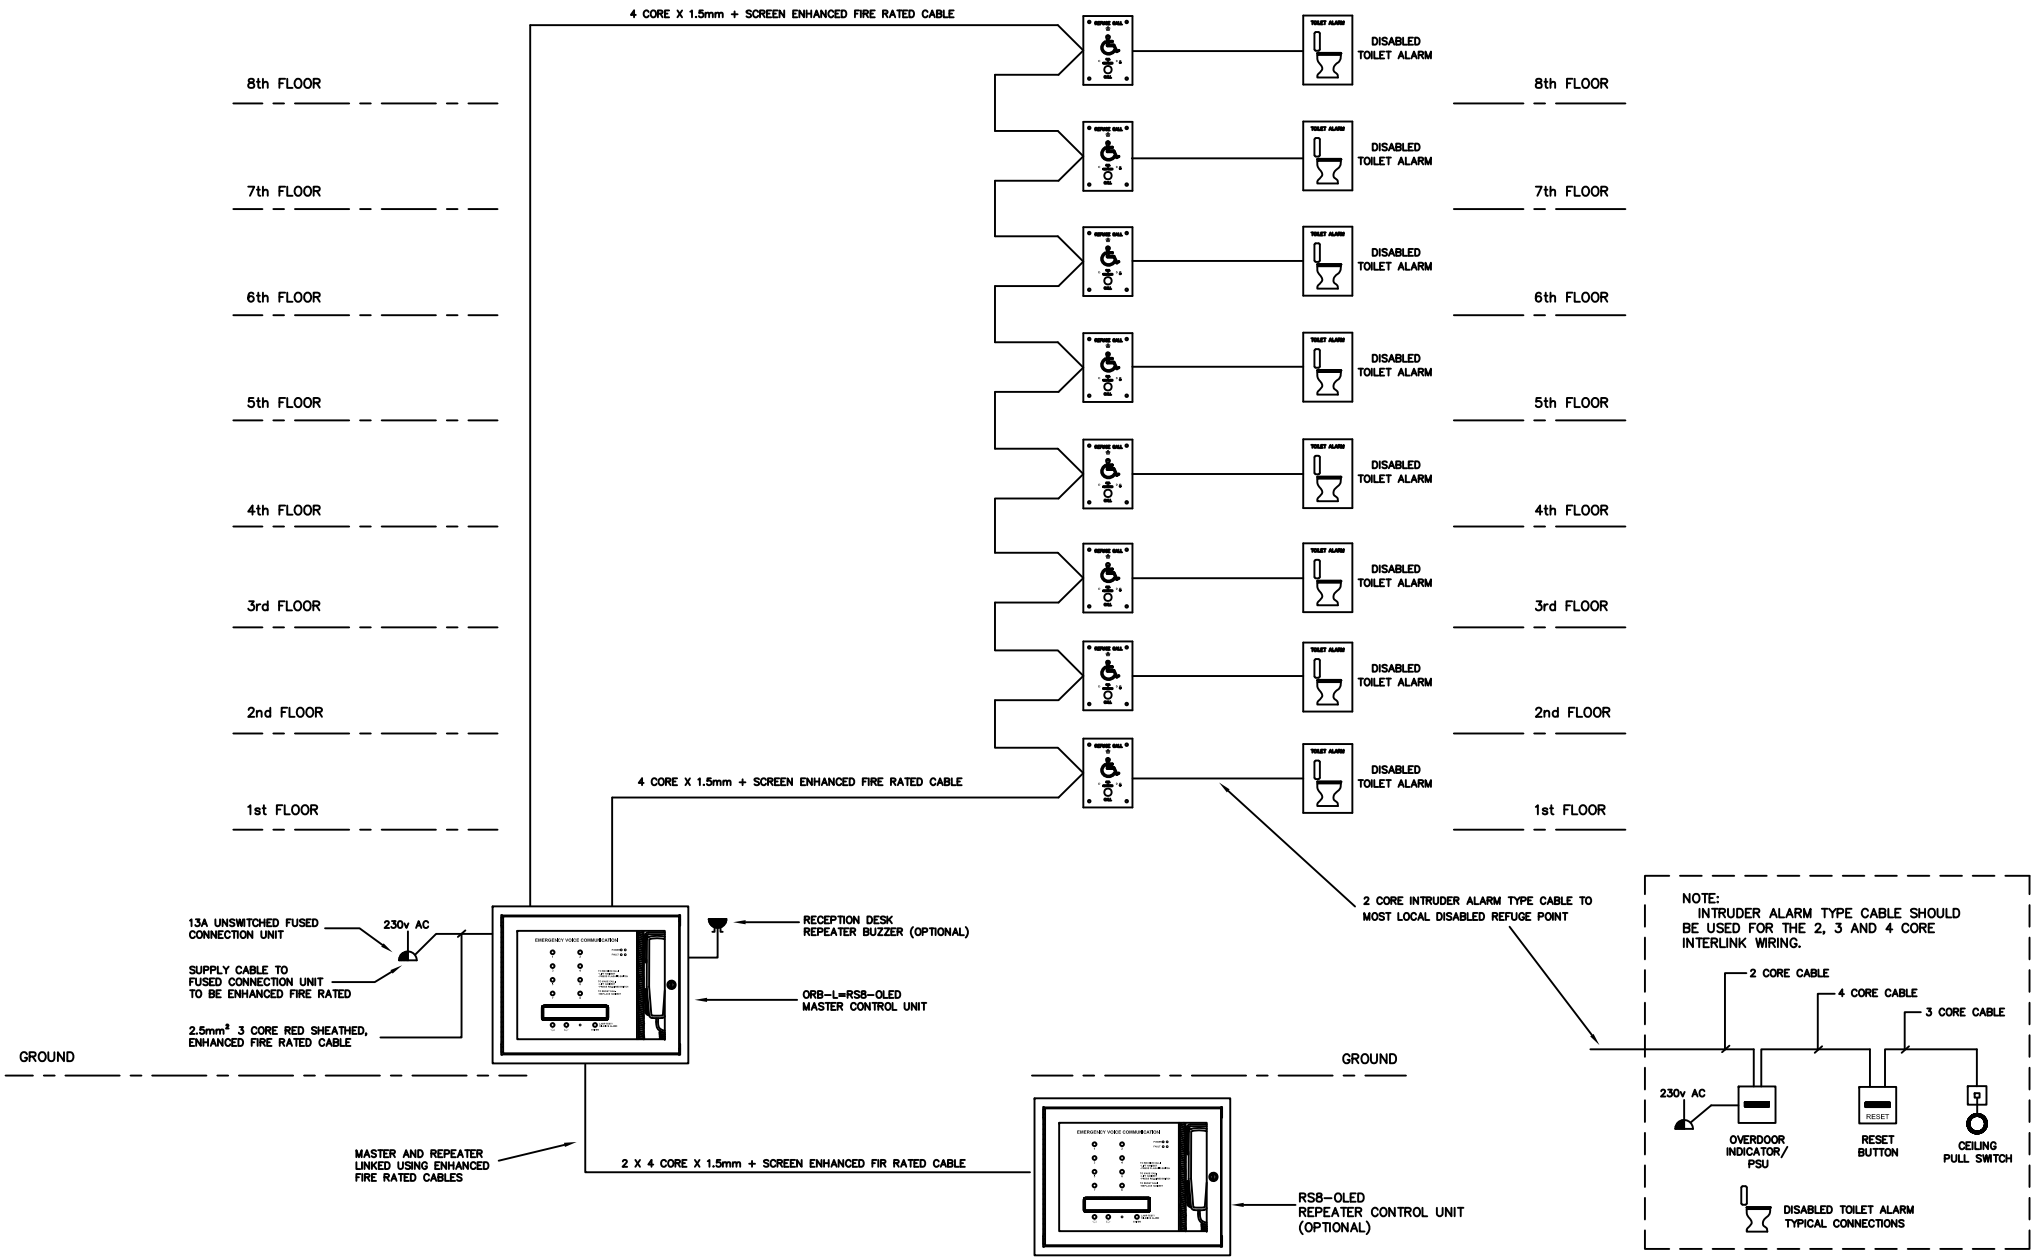

ISSUE	DATE	MODIFICATION	DRN.	CHD.
B	08.01.20	OUTSTATION TEXT CHANGED	K.C.B.	
C	06.10.21	PANEL TITLE CHANGED	K.C.B.	
D	11.07.23	CONTROL UNIT IDENT CHANGED	K.C.B.	

CAMEO SYSTEMS LTD
29 HAVILAND ROAD
FERNDOWN INDUSTRIAL ESTATE
WIMBORNE, DORSET, BH21 7SA ENGLAND
TEL (01202)892088
FAX (01202)861449

DRAWN	DATE	SCALE	CHECKED	APRD.
K.C.B.	23.07.19	---		

DRAWING NO.	ISSUE
C908014	D