| DRG.No. C908008/C | TITLE | RS8 EMERGENCY VOICE COMMUNICATION WITH TOILET ALARM SCHEMATIC LOCAL RADIAL | REF. C51305/F |
|---|---|---|---|

ORB-R-RS8-OLED

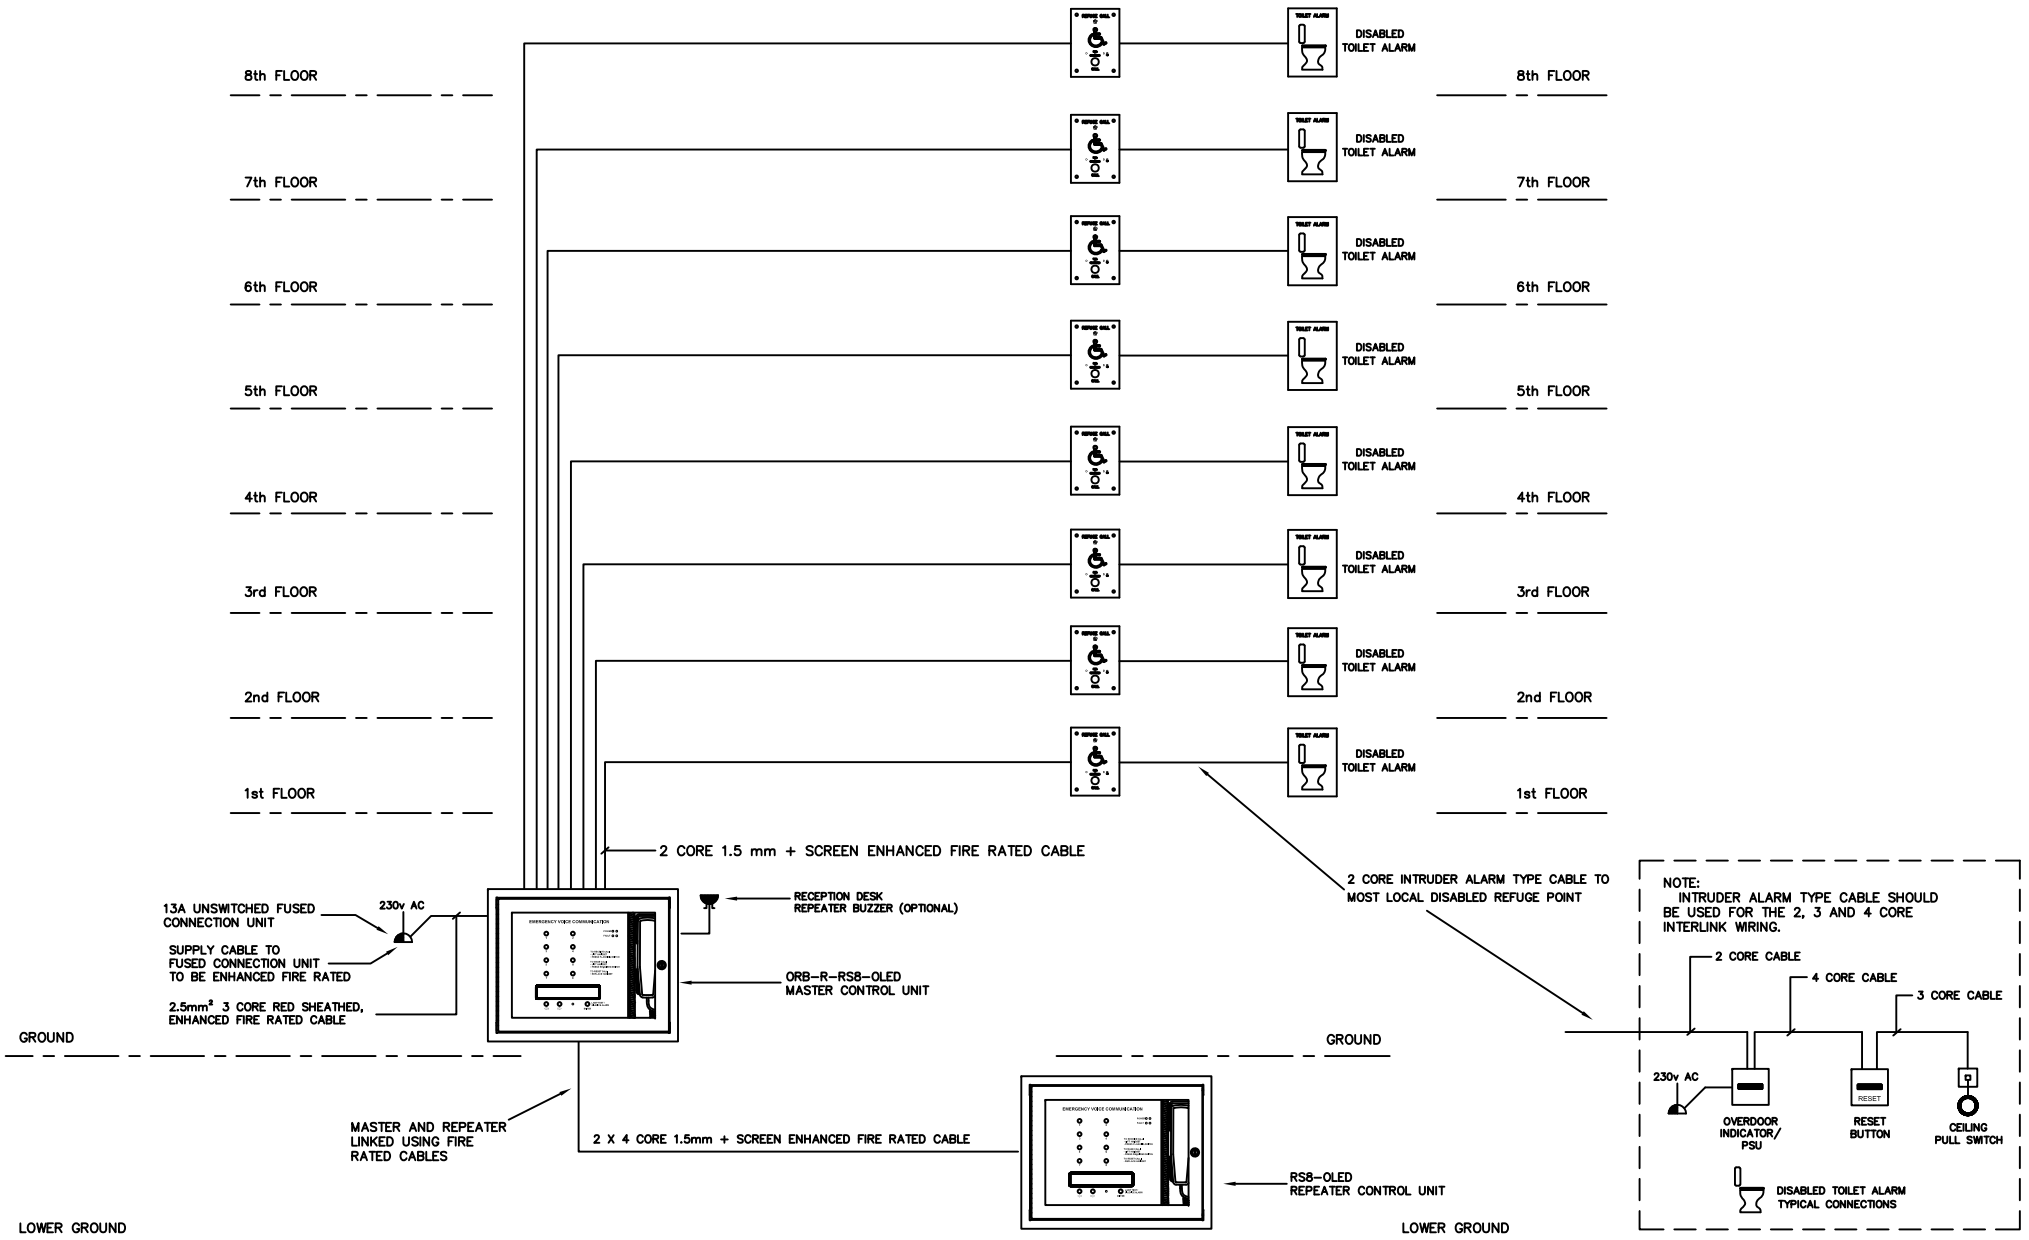


| ISSUE | DATE | MODIFICATION | DRN. | CHD. |
|---|---|---|---|---|
| B | 05.10.21 | PANEL TITLE CHANGED | K.C.B. | |
| C | 11.07.23 | CONTROL UNITS IDENT CHANGED | K.C.B. | |


CAMEO SYSTEMS LTD
29 HAVILAND ROAD
FERNDOWN INDUSTRIAL ESTATE
WIMBORNE, DORSET, BH21 7SA ENGLAND

TEL (01202)892088
FAX (01202)861449


| DRAWN | DATE | SCALE | CHECKED | APRD. |
|---|---|---|---|---|
| K.C.B. | 23.07,19 | --- | | |

| DRAWING NO. | ISSUE |
|---|---|
| C908008 | C |